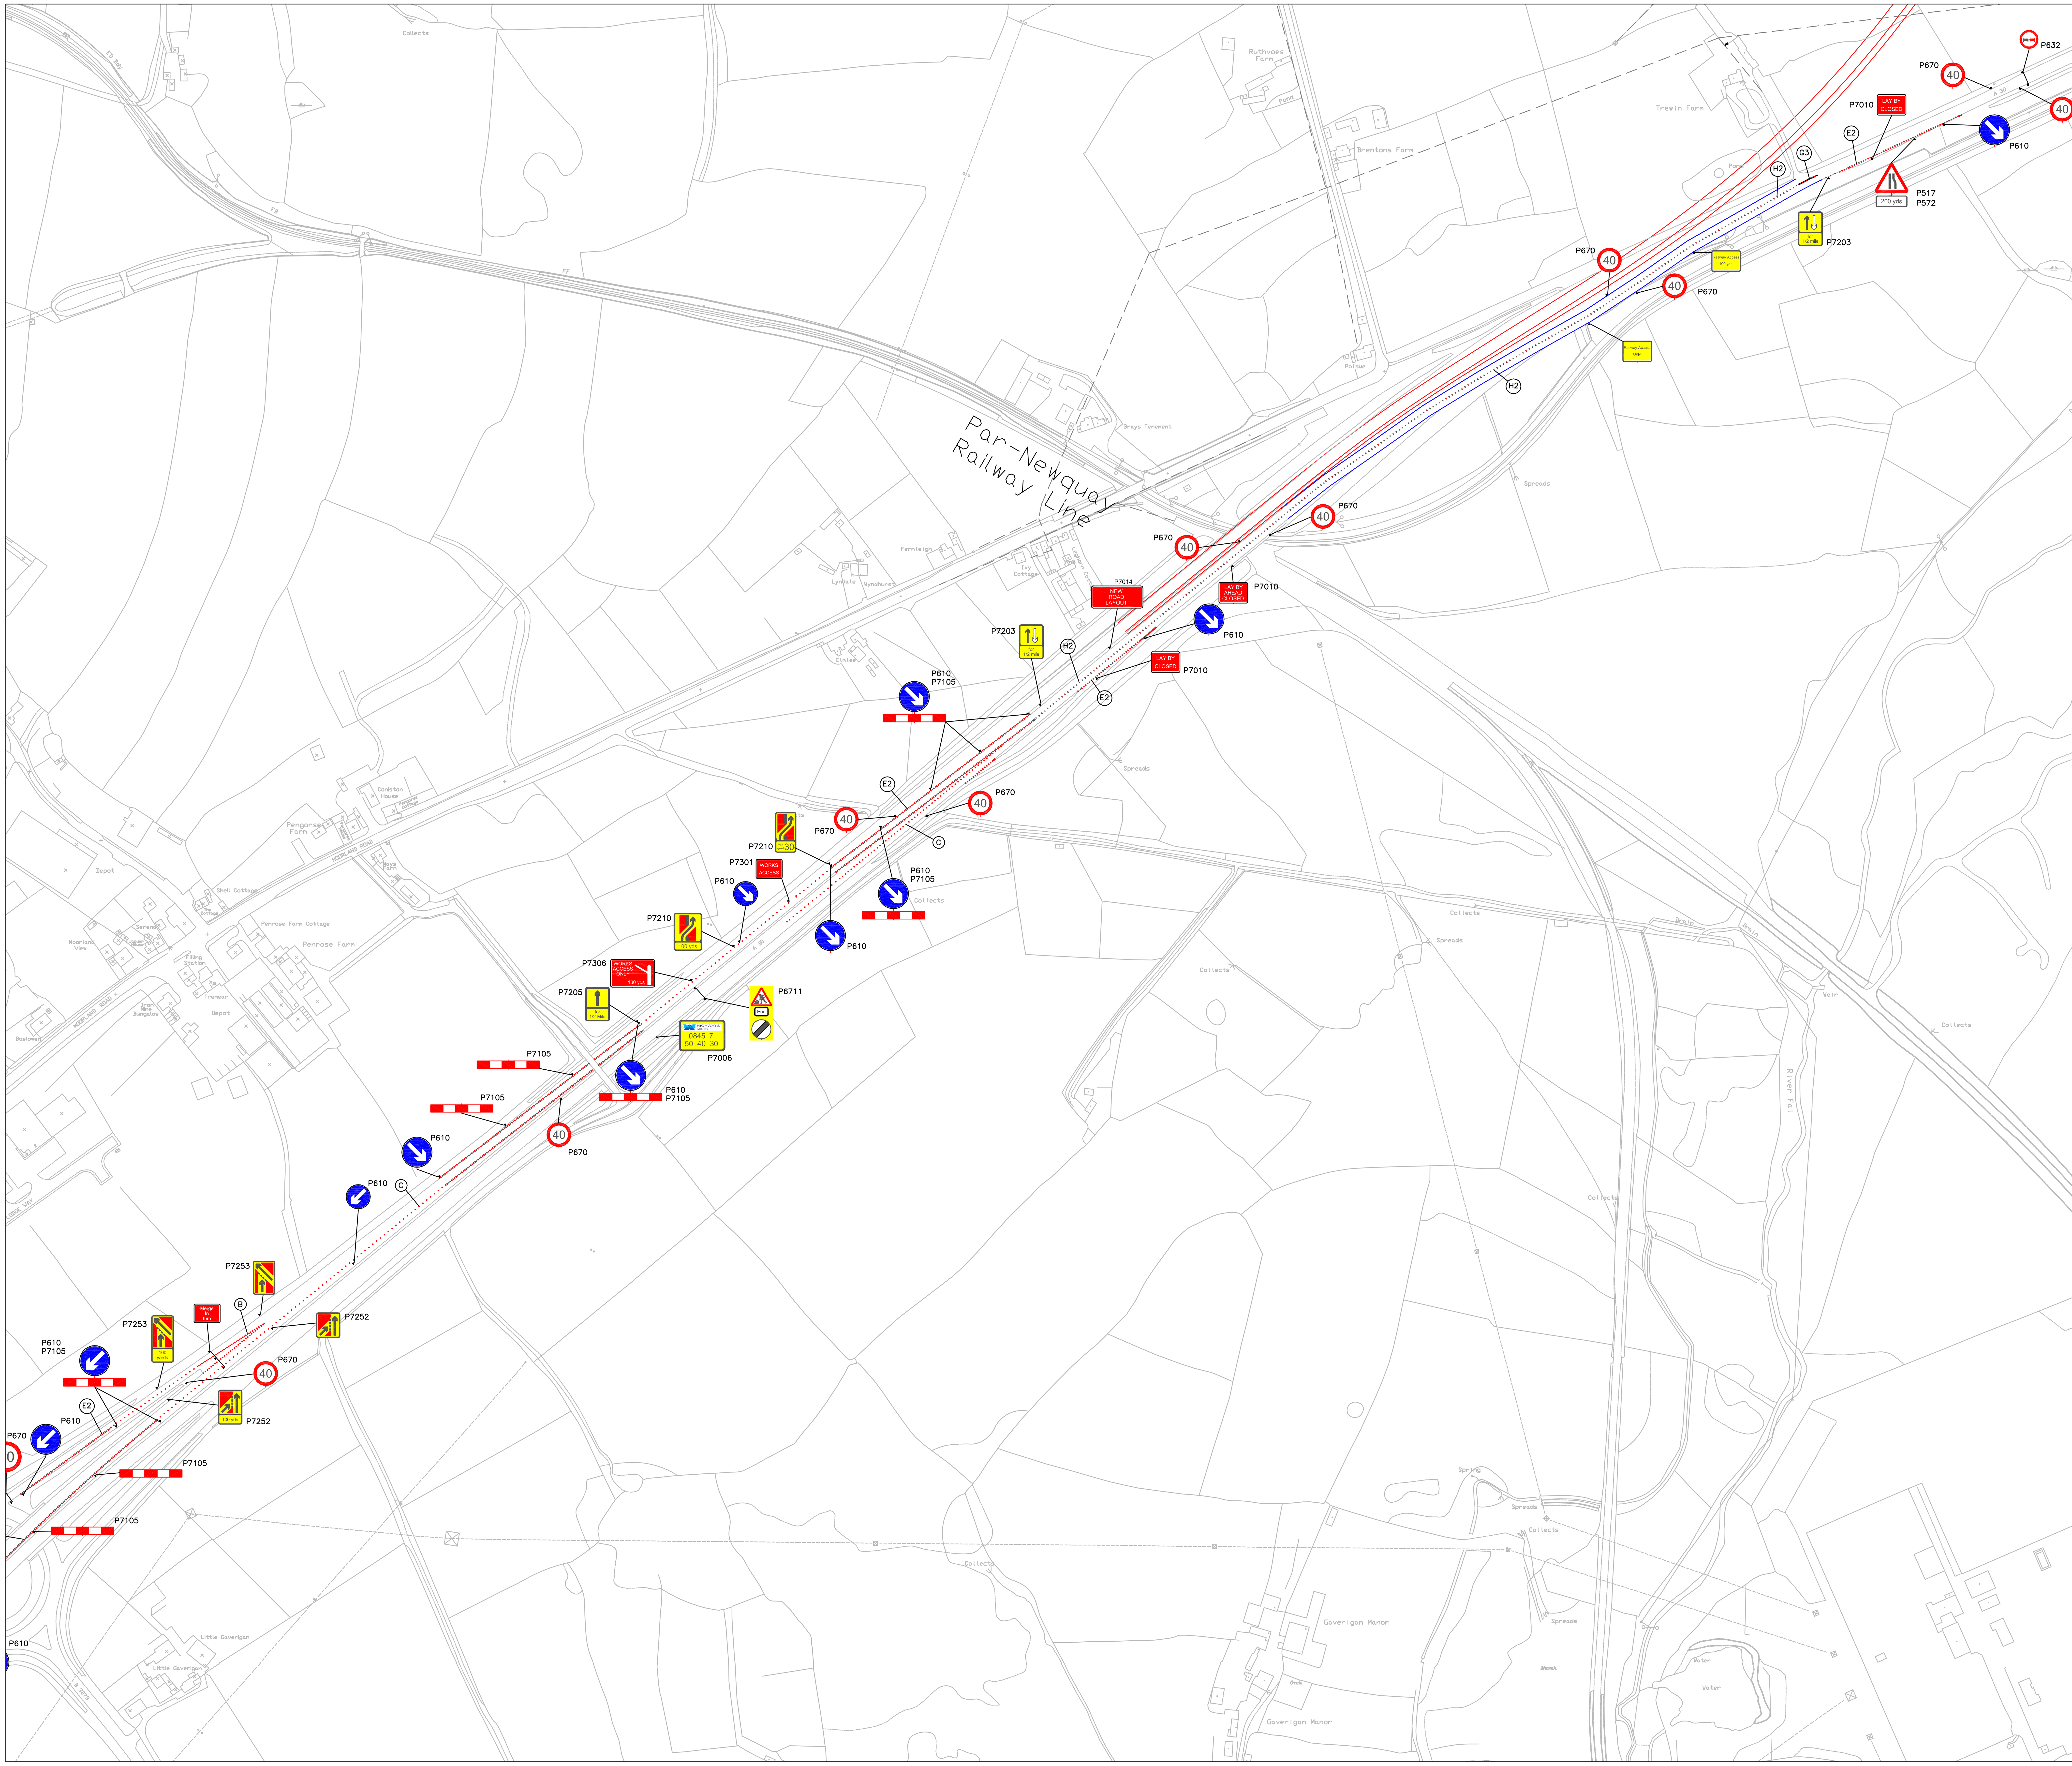

© This drawing and the Traffic Managment depicted are the copyright of SCTMS Ltd and may not be reproduced except by written permission.

HIGHWAYS AGENCY

The Highways Agency
Temple Quay House
2 The Square
Temple Quay
Bristol
BS1 6HA

alfred McAlpine Project Services

Exchange House
Kelburn Court
Leacroft Road
Birchwood
Warrington
WA3 6SY

DETAIL B

Close spaced traffic cones, max. spacing 1.2m between cone centres for Type A works and 3m for Type B works, on motorways 1m high cones are recommended for the initial closures of the right hand lane(s) even if 750mm cones are used elsewhere.

N.B. Road Danger Lamps complying with Regulation 43 should be provided between the cones at 9m spacing during darkness

DETAIL C

9m

450mm, 600mm, 750mm or 1m high traffic cones

N.B. Road Danger Lamps complying with Regulation 43 should be provided between the cones at 18m spacing during darkness

DETAIL E2

Departmental approved temporary road studs with fluorescent saturn yellow (a yellow/green colour) bodies and unidirectional reflectors coloured amber when on the right and red when on the left

1m

Running lane(s)

500mm

Close spaced 750mm or 1m high traffic cones, (1m high cones are recommended for the initial closure of the right hand lane(s) even if 750mm cones are used elsewhere). Max. spacing 1.2m between cone centres for Type A works, 3m for Type B works.

N.B. Road Danger Lamps complying with Regulation 55 should be provided between the cones at 9m spacing during darkness

DETAIL H

750mm or 1m high traffic cylinders

1.5m max

1.2m to 1.4m *

9m

Departmental approved temporary road studs with flourescent saturn yellow (a yellow/green colour) bodies and unidirectional white reflectors

* This dimension may be reduced to a minimum of 0.7m on D2 roads only

REV	DESCRIPTION	BY	DATE

A30 BODMIN TO INDIAN QUEENS IMPROVEMENT

INDIAN QUEENS PHASE 3 CLOSURE DETAIL

ALFRED Mc ALPINE Plc.

SC TRAFFIC MANAGEMENT SERVICES Ltd
Traffic Management Consultants

1 Derwent Avenue, Stone,
Staffordshire,
ST15 8FX.
Tel/FAX: 01785 811 510
Mobile: 07766 054 989

Drawn by	Date	Project No	Dwg No
S CORNWALL	26.07.06	027/Q001	065
Checked by	Plot Date	Scale	
AD	26.07.06	1/2500	